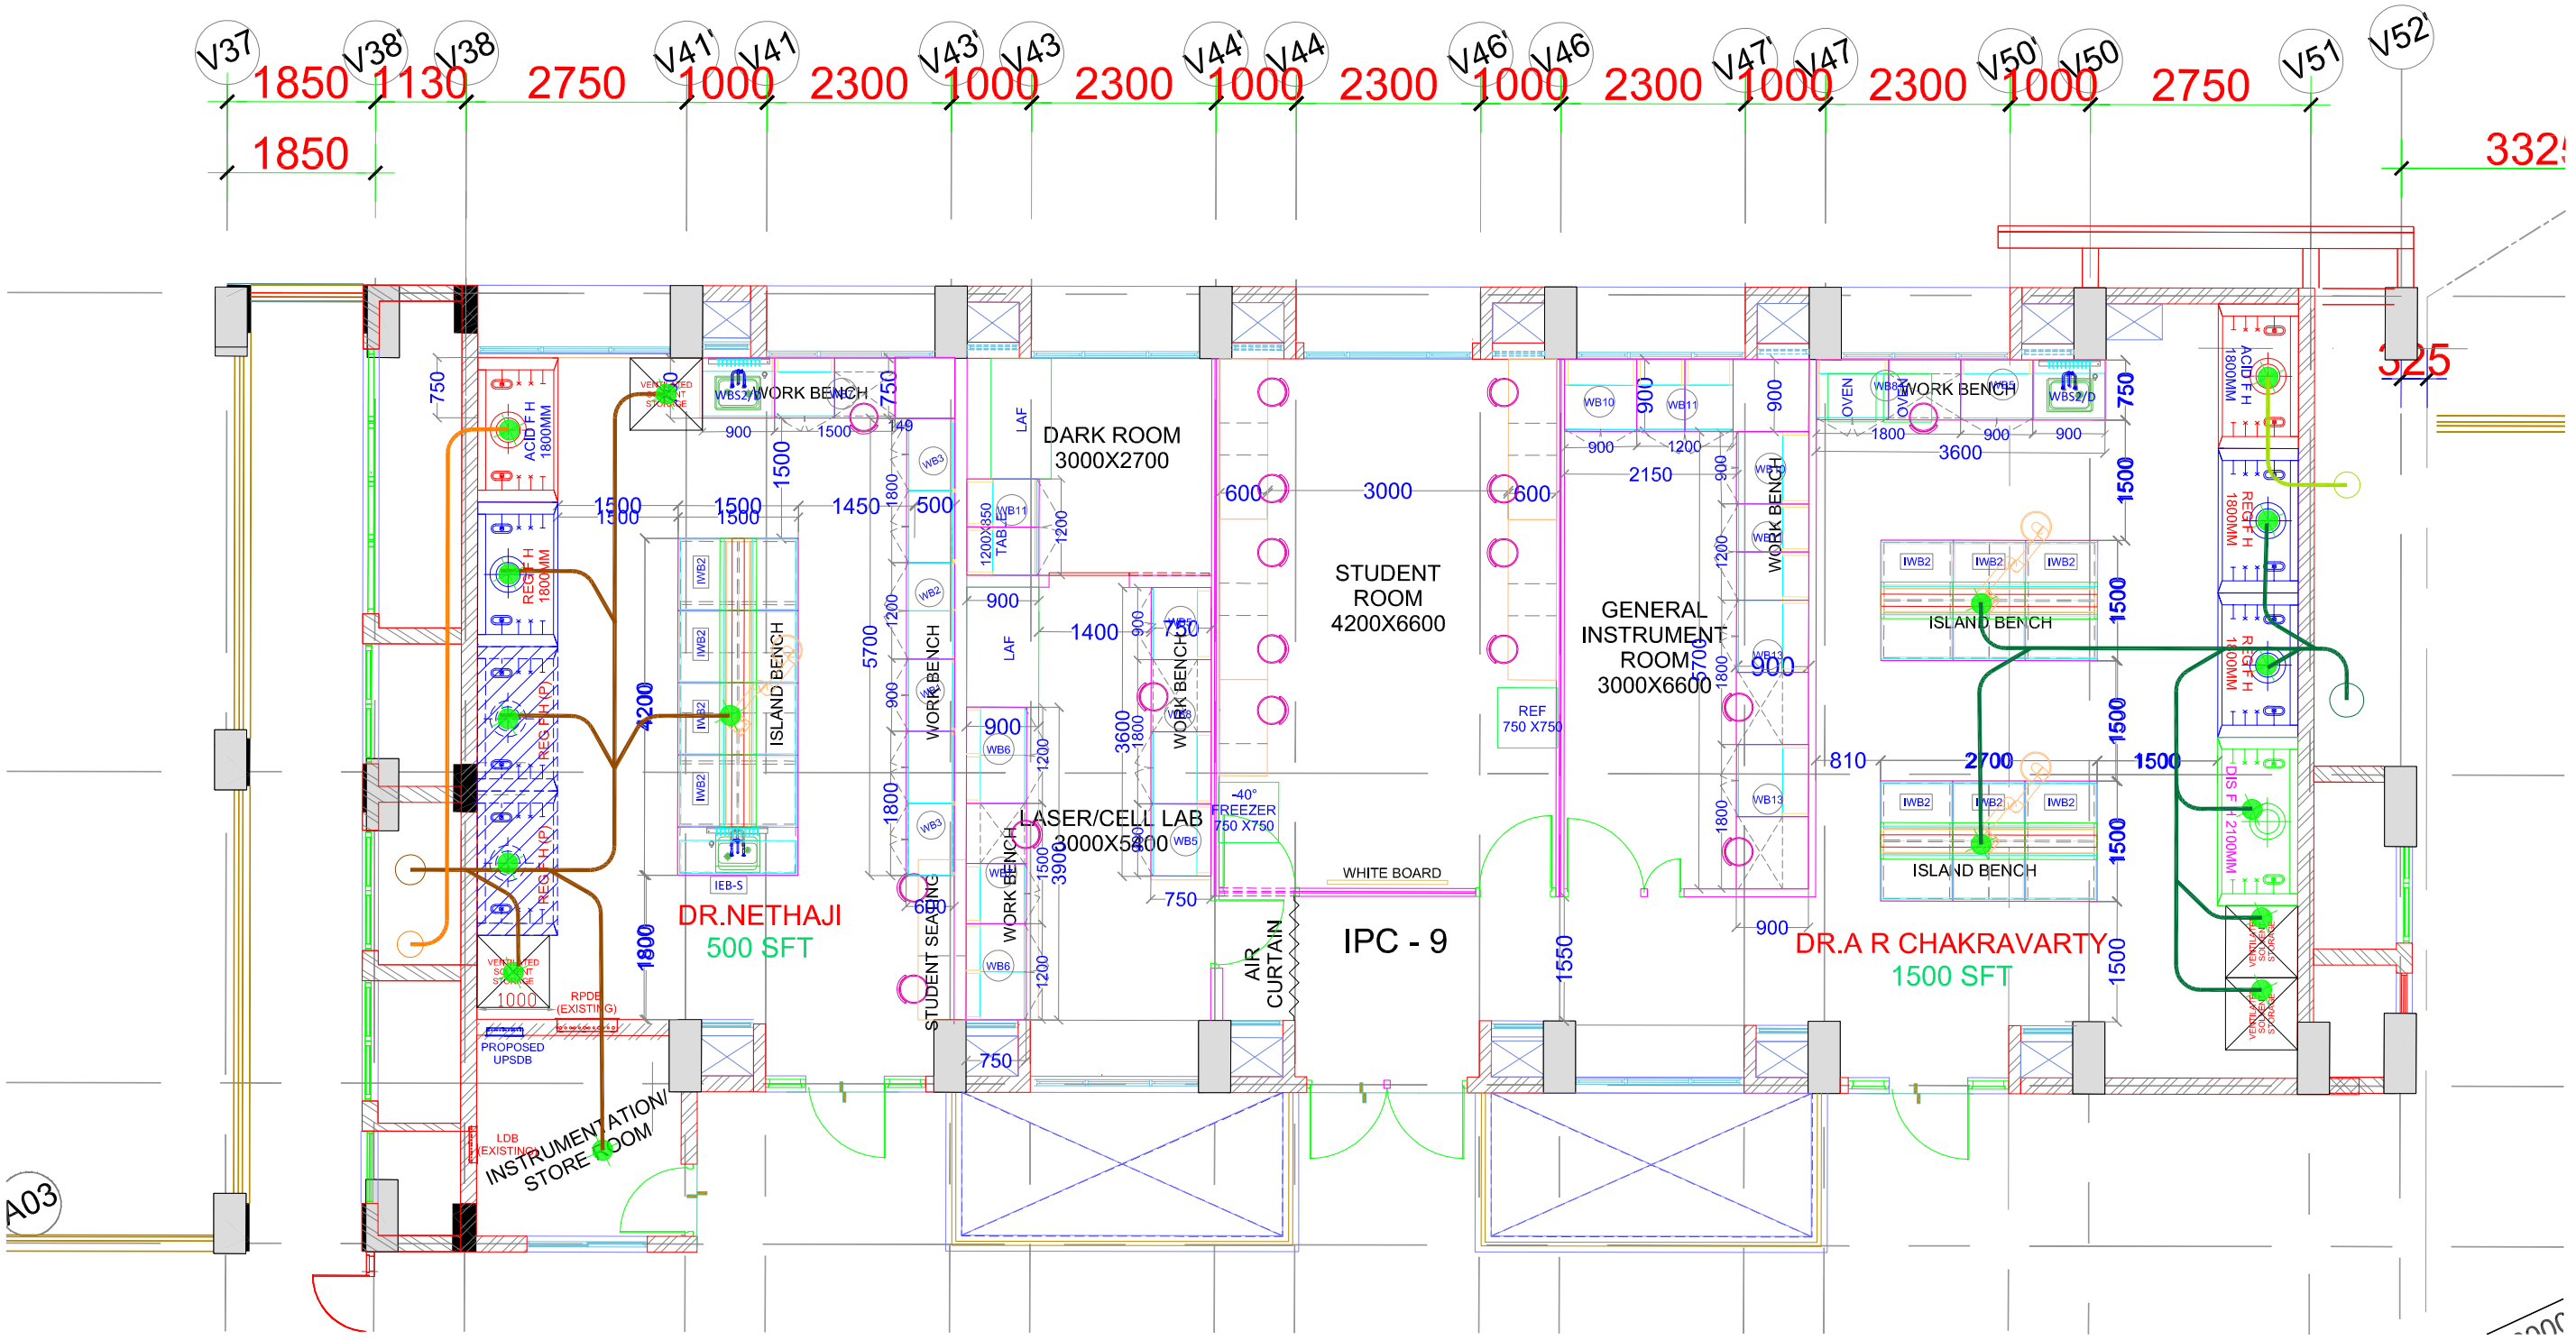


CLIENT:

Indian Institute of Science
Bangalore

INDIAN INSTITUTE OF SCIENCE, BANGALORE.

Architect:

Chandroo Iyer Associates
NO 69, 15TH "A" CROSS ,6th MAIN
MALLESWARAM
BANGALORE 560 055.
TEL – 80– 23368319

Consultant:

M J ASSOCIATES
PROJECT ENGINEERING CONSULTANTS
#45,1st Floor,8th Main road,
Vasanth nagar,Bangalore-560 052
Tele:-22284583,22204636
E-mail:projects@mjassociates.in/www.mjassociates.in

| | |
|---|---|
| DRAWN | KIRAN |
| CHECKED | SESHADRI |
| APPROVED | SUNDAR |
| DATE | 13.03.2019 |
| JOB NO | MJ - 324 |
| DWG NO: | 2631 |
| SCALE | NTS |
| REVISION | TR 0 |

PROJECT:

LABORATORY INTERIOR WORKS FOR CHEMICAL SCIENCES BUILDING.

DRAWING TITLE:

FIRST FLOOR EXHAUST SLD FOR CLUSTER - 3

DRAWING STATUS : TENDER DRAWINGS