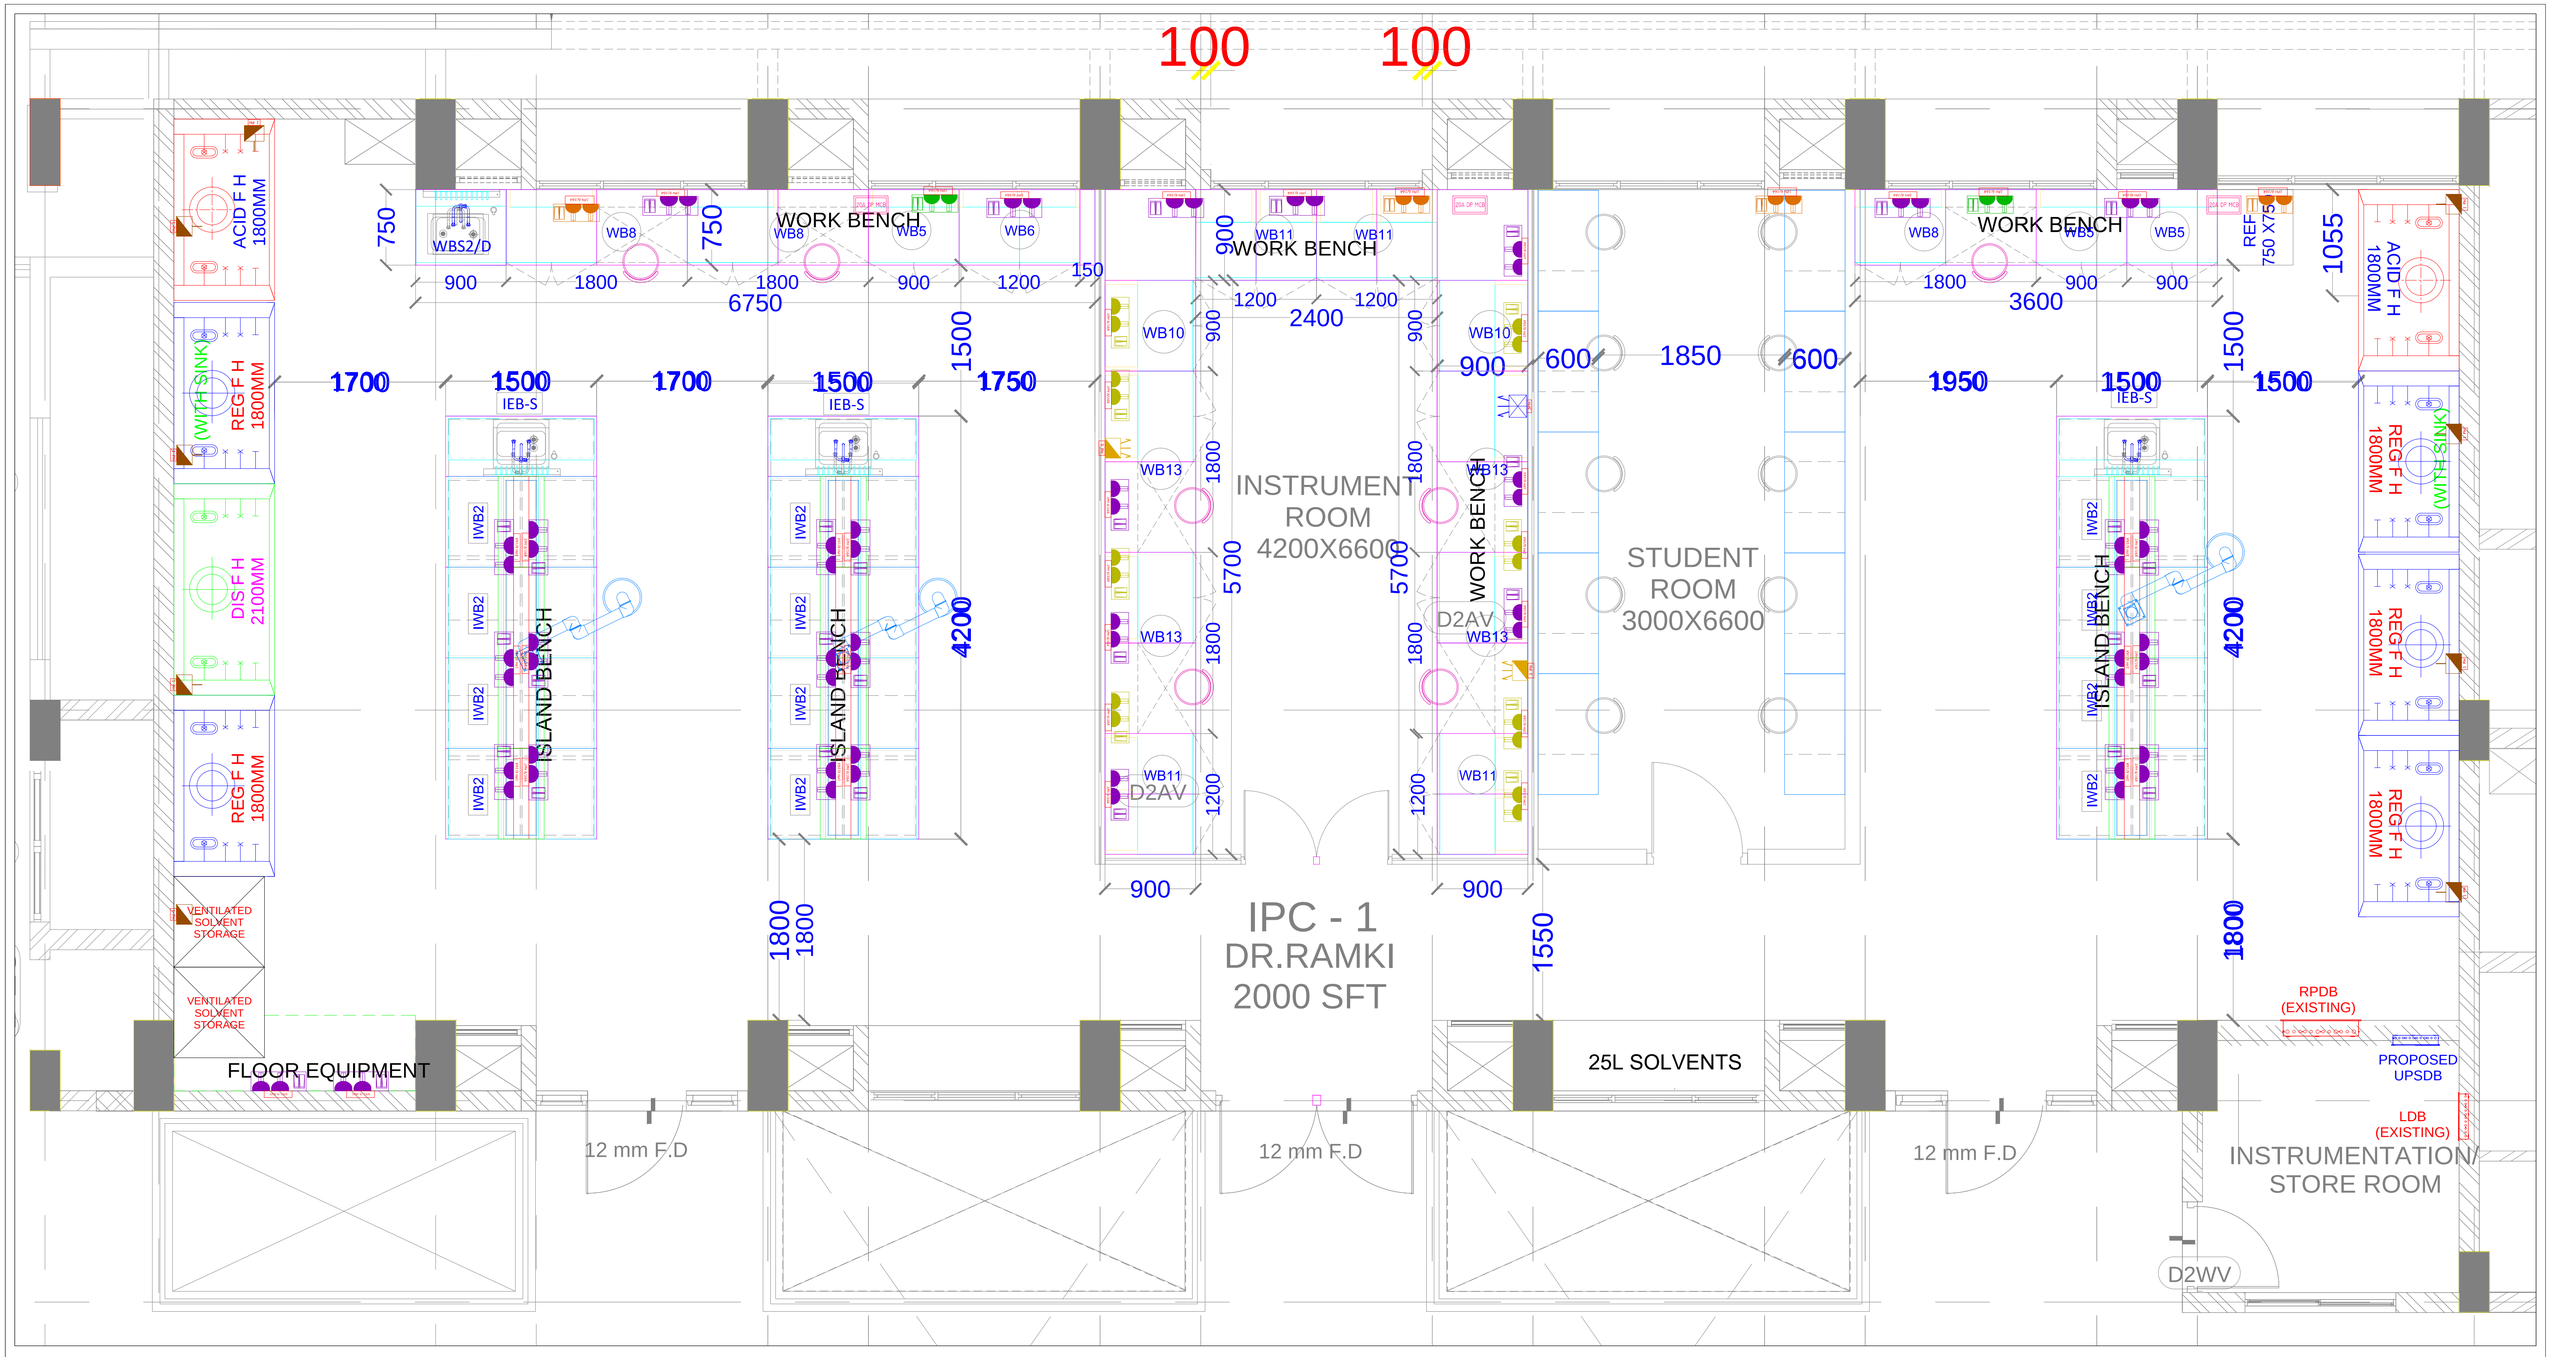

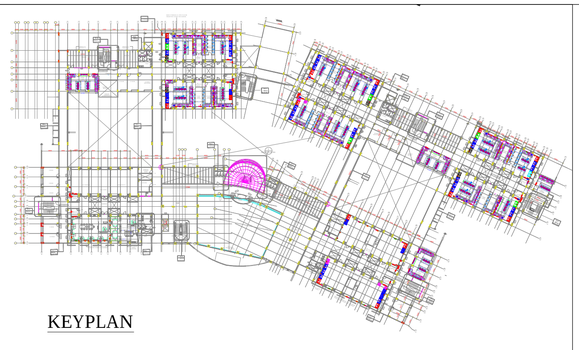

KEYPLAN

LEGEND(EXISTING POWER SOCKETS):

SL.NO	SYMBOL	DESCRIPTION
01		2NOS OF 6/16A MODULAR RAW POWER SOCKET CONTROLLED BY 2NOS OF 16A SWITCH
02		2NOS OF 6/16A MODULAR UPS POWER SOCKET CONTROLLED BY 2NOS OF 16A SWITCH
03		20A 1PHASE 3PIN INDUSTRIAL PLUG & SOCKET CONTROLLED BY 20A SP MCB
04		32A 3PHASE 5PIN INDUSTRIAL PLUG & SOCKET CONTROLLED BY 32A TP MCB
05	20A DP MCB	RAW POWER OF 20A DP MCB WITH ENCLOSURE

LEGEND(TF,IPC-1,DR.RAMKI):

SL. NO	SYMBOL	DESCRIPTION	QTY
01		2NOS OF 6/16A MODULAR RAW POWER SOCKET CONTROLLED BY 2NOS OF 16A SWITCH	32
02		2NOS OF 6/16A MODULAR UPS POWER SOCKET CONTROLLED BY 2NOS OF 16A SWITCH	08
03		32A 3PHASE 5PIN INDUSTRIAL PLUG & SOCKET CONTROLLED BY 32A TP MCB WITH METAL BACKBOX	02
04		32A 3PHASE 5PIN UPS INDUSTRIAL PLUG & SOCKET CONTROLLED BY 32A TP MCB WITH METAL BACKBOX	01

CLIENT:

Indian Institute of Science Bangalore

INDIAN INSTITUTE OF SCIENCE, BANGALORE.

PROJECT:

LABORATORY INTERIOR WORKS FOR CHEMICAL SCIENCES BUILDING.

Architect:

Chandroo Iyer Associates
NO 69, 15TH "A" CROSS ,6th MAIN
MALLESWARAM
BANGALORE 560 055.
TEL – 80– 23368319

Consultant:

M J ASSOCIATES
PROJECT ENGINEERING CONSULTANTS
#45,1st Floor,8th Main road,
Vasanth nagar,Bangalore-560 052
Tele:-22284583,22204636
E-mail:projects@mjassociates.in/www.mjassociates.in

DRAWN	CHETAN
CHECKED	SANDEEPA
APPROVED	MJA
DATE	23.03.2019
JOB NO	MJ - 324
DWG NO:	ELE- 2444 (b)
SCALE	NTS
REVISION	TR 0

DRAWING TITLE:

POWER LAYOUT FOR IPC-1 AT TF
A-TOP EAST SIDE

DRAWING STATUS : TENDER DRAWINGS