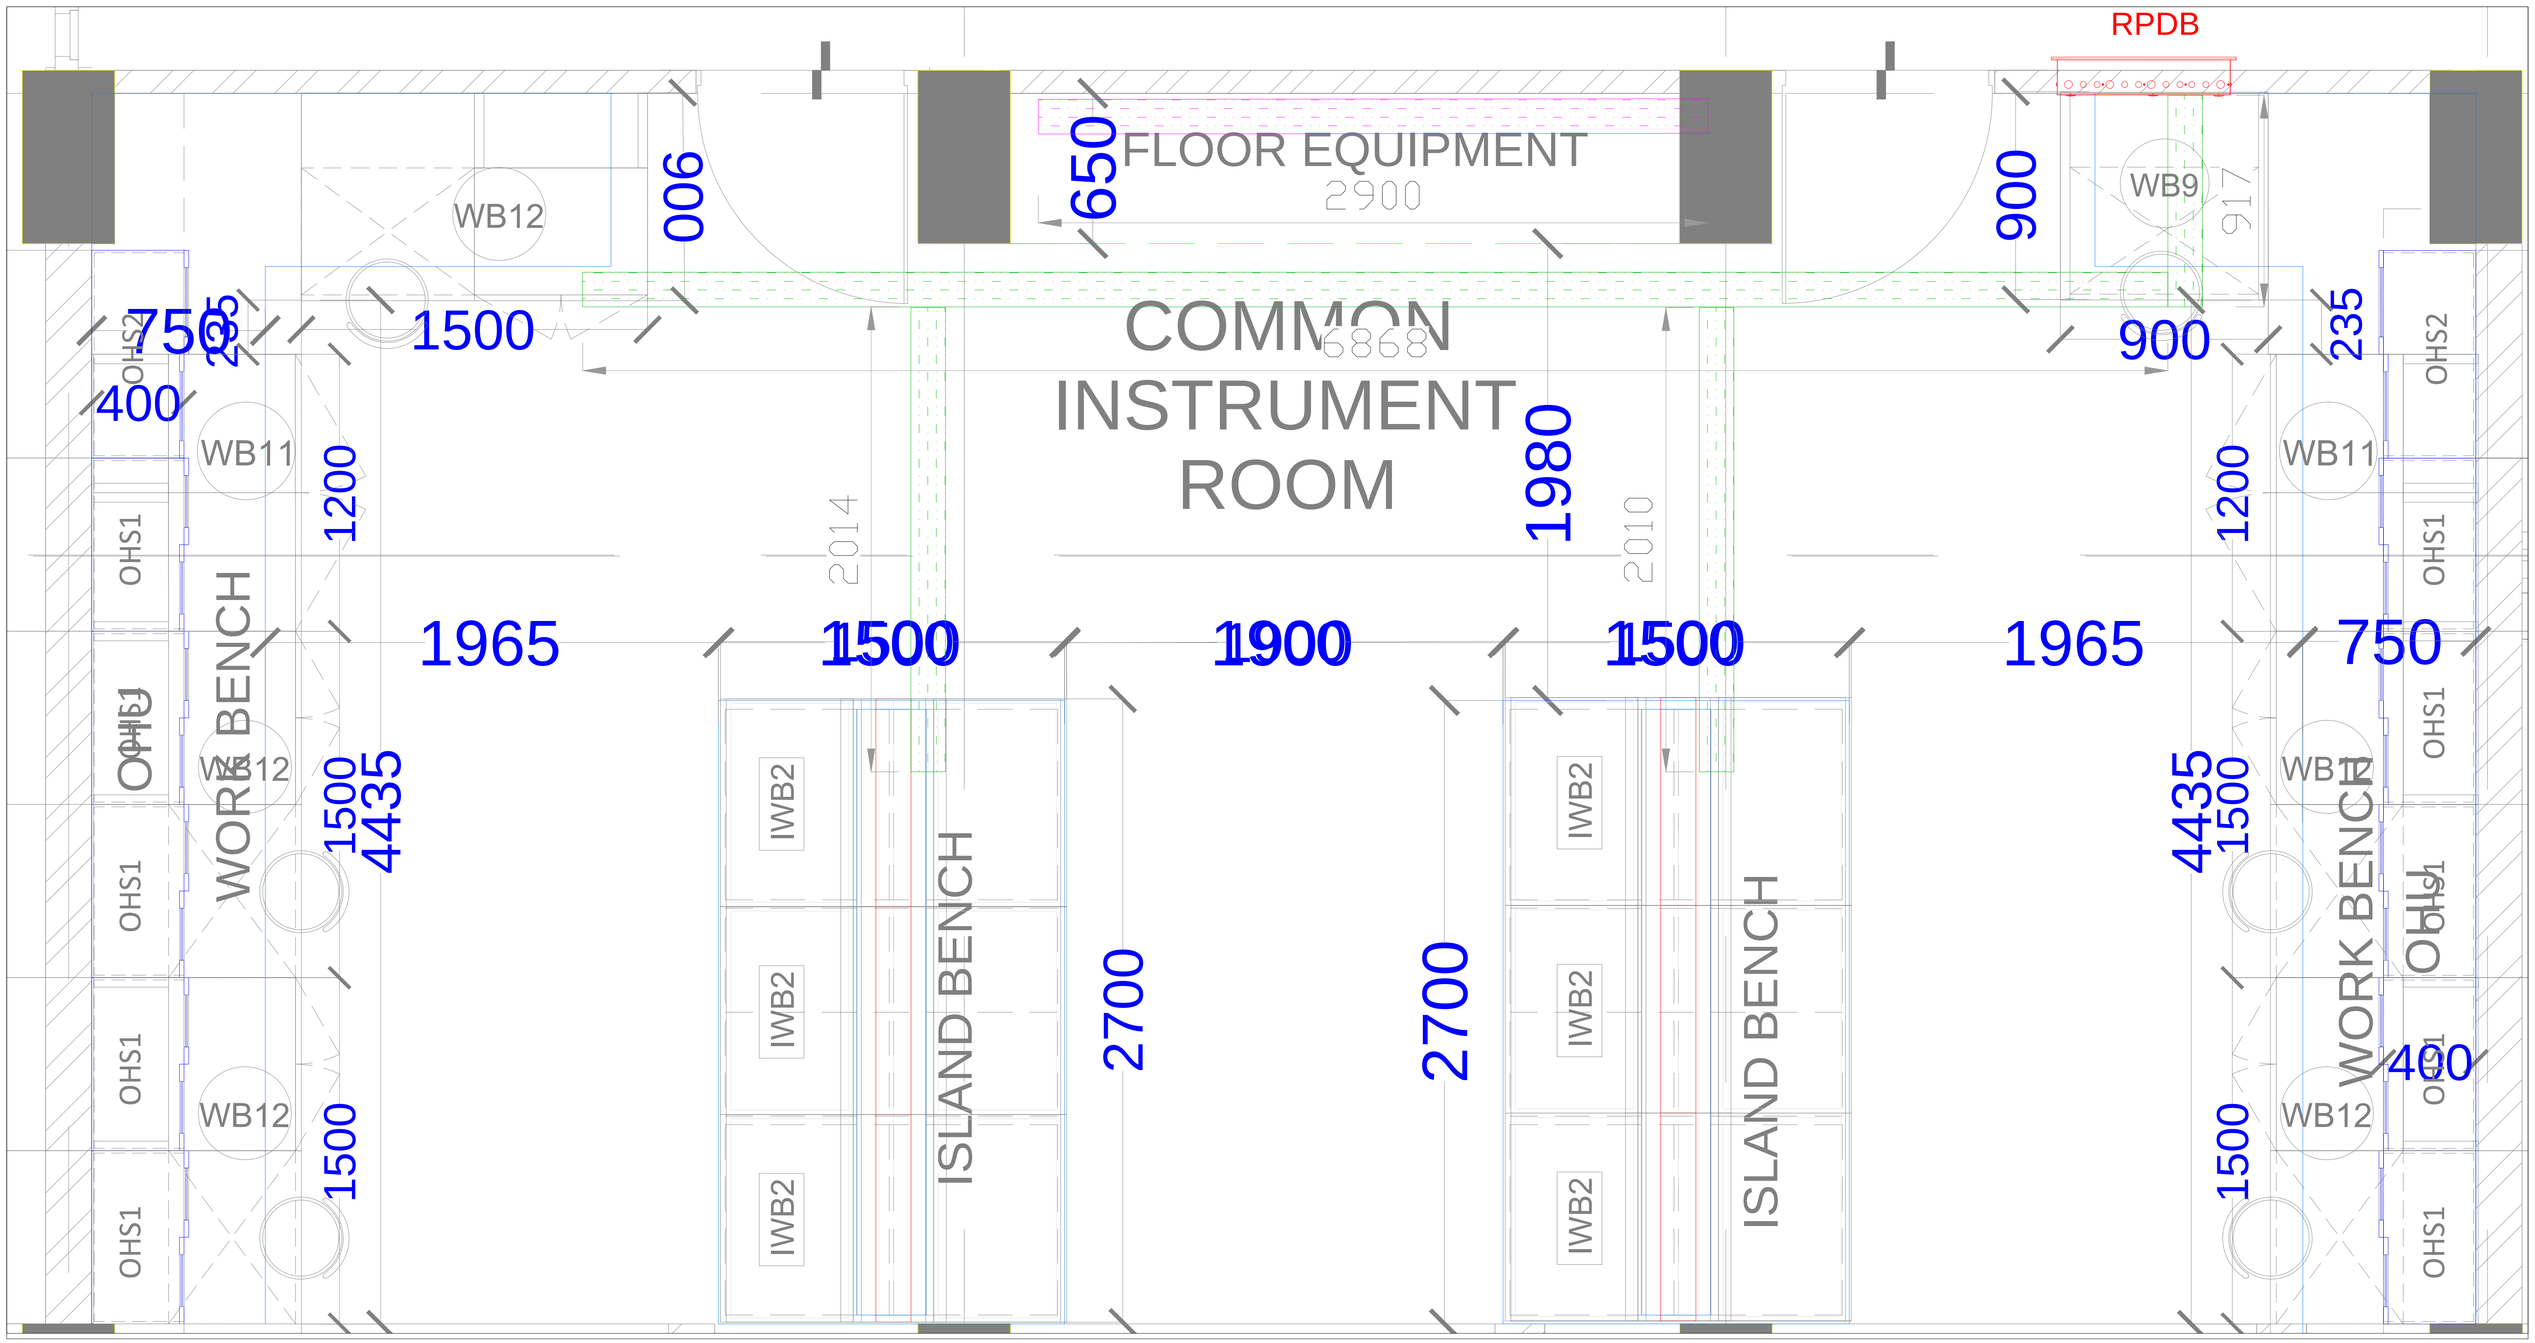

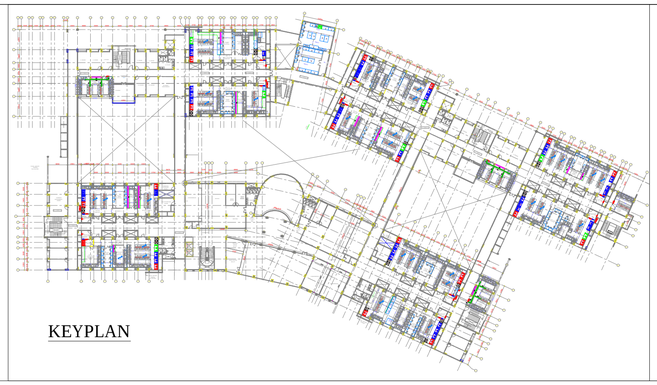

KEYPLAN

LEGEND('A' TOP COMMON INSTRUMENTATION ROOM):

SLNO	SYMBOL	DESCRIPTION	QTY IN MTR
01		150X50mm PVC RACEWAY (WALL MOUNTED)	04
02		150X50mm POWDER COATED GI RACEWAY(CEILING MOUNTED)	13

CLIENT:

Indian Institute of Science
Bangalore

INDIAN INSTITUTE OF SCIENCE, BANGALORE.

PROJECT:

LABORATORY INTERIOR WORKS FOR CHEMICAL SCIENCES BUILDING.

Architect:

Chandroo Iyer Associates
NO 69, 15TH "A" CROSS ,6th MAIN
MALLESWARAM
BANGALORE 560 055.
TEL – 80– 23368319

Consultant:

M J ASSOCIATES
PROJECT ENGINEERING CONSULTANTS
#45,1st Floor,8th Main road,
Vasanth nagar,Bangalore-560 052
Tele:-22284583,22204636
E-mail:-projects@mjassociates.in\www.mjassociates.in

DRAWN	CHETAN
CHECKED	SANDEEPA
APPROVED	MJA
DATE	23.03.2019
JOB NO	MJ - 324
DWG NO:	ELE- 2472 (a)
SCALE	NTS
REVISION	TR 0

DRAWING TITLE:

RACEWAY LAYOUT
FOR 'A' TOP COMMON INSTRUMENTATION ROOM FF

DRAWING STATUS : TENDER DRAWINGS